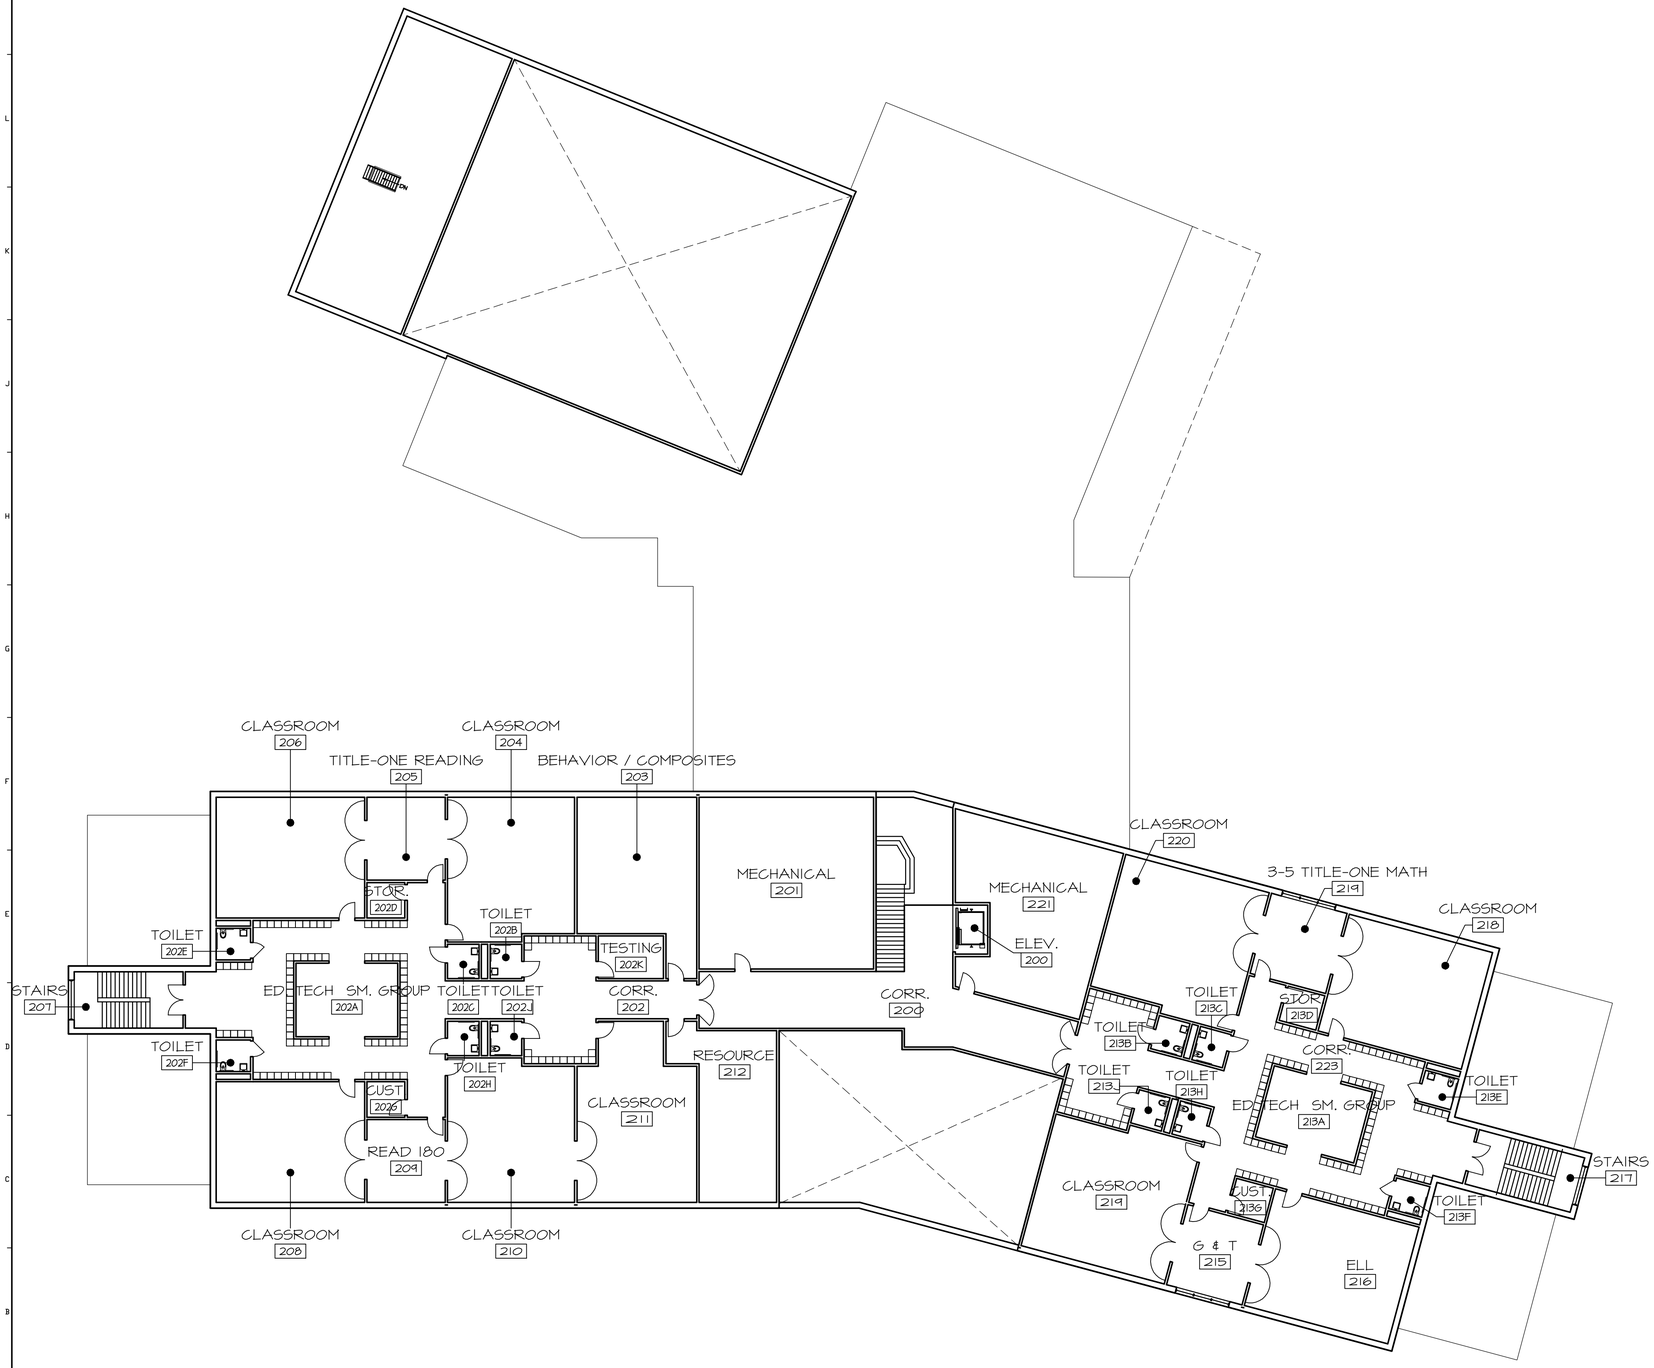

ROOM SCHEDULE

Rm No.	ROOM NAME	BASE AREA
200	CORR.	1138 SF
200	ELEV.	52 SF
201	MECHANICAL	1338 SF
202	CORR.	2031 SF
202A	ED. TECH SM. GROUP	333 SF
202B	TOILET	48 SF
202C	TOILET	48 SF
202D	STOR.	60 SF
202E	TOILET	48 SF
202F	TOILET	48 SF
202G	CUST.	60 SF
202H	TOILET	48 SF
202J	TOILET	48 SF
202K	TESTING	124 SF
203	BEHAVIOR / COMPOSITES	789 SF
204	CLASSROOM	799 SF
205	TITLE-ONE READING	289 SF
206	CLASSROOM	799 SF
207	STAIRS	273 SF
208	CLASSROOM	799 SF
209	READ 180	284 SF
210	CLASSROOM	799 SF
211	CLASSROOM	858 SF
212	RESOURCE	651 SF
213A	ED TECH SM. GROUP	333 SF
213B	TOILET	48 SF
213C	TOILET	48 SF
213D	STOR.	60 SF
213E	TOILET	48 SF
213F	TOILET	48 SF
213G	CUST.	60 SF
213H	TOILET	48 SF
213J	TOILET	48 SF
215	G & T	284 SF
216	ELL	799 SF
217	STAIRS	273 SF
218	CLASSROOM	799 SF
219	CLASSROOM	924 SF
219	3-5 TITLE-ONE MATH	289 SF
220	CLASSROOM	924 SF
221	MECHANICAL	1090 SF
223	CORR.	1861 SF
		19778 SF

--	--	--
--	--	--
--	--	--
0	----	00.00.00
REV.	DESCRIPTION	DATE

PROGRESS PRINT
02.20.08
CURRENT ISSUE STATUS:

WBRC ARCHITECTS • ENGINEERS
WWW.WBRCAE.COM
BANGOR, MAINE 207-947-4321
PORTLAND, MAINE 207-828-4321
SARASOTA, FLORIDA 941-373-1383

OCEAN AVENUE ELEMENTARY SCHOOL
PROJECT: PORTLAND, ME

SECOND FLOOR CONCEPT PLAN
SHEET TITLE:

WBRC CAD FILE:	331600-AE102
PROJECT No.	331600
SCALE:	1/16"=1'-0"
PM:	MEJ
DRAWN BY:	RAD
A/E OF RECORD:	RMG

GRAPHIC SCALE: 0" 1"
SHEET No. AE102

© COPYRIGHT 2008 WBRC

A1 SECOND FLOOR CONCEPT PLAN
1"16"=1'-0" --

2/20/2008 9:01 AM 1:\3301-3400\331600 PORTLAND ELEMENTARY SCHOOL\DWGS\PORTLAND BAXTER SCHOOL SITE\SHEETS\331600-AE102 SECOND FLOOR 11X17.DWG BOB.DUBOIS